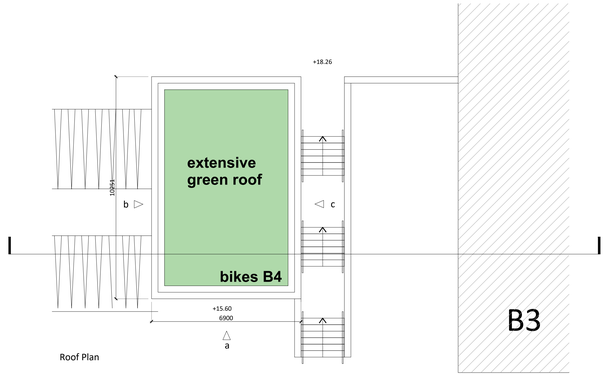

Roof Plan

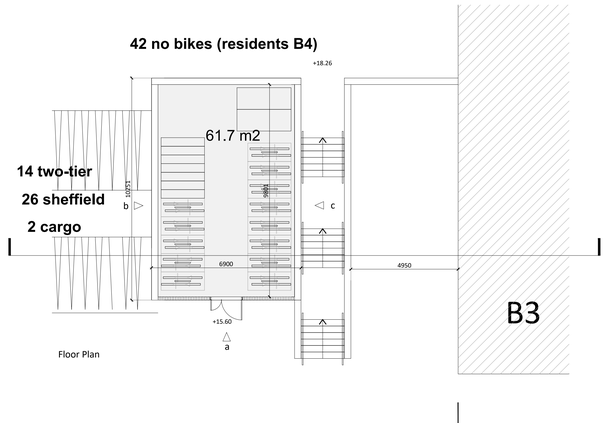

Floor Plan

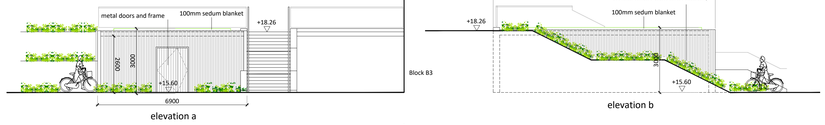

elevation a

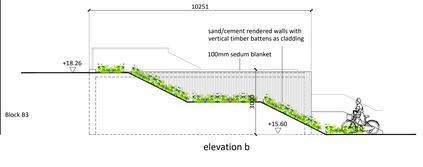

elevation b

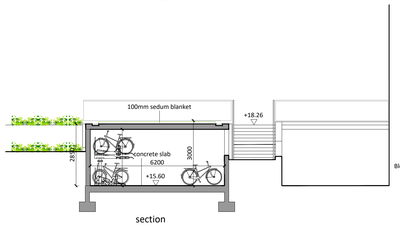

section

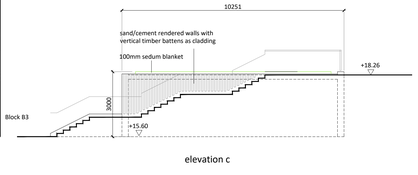

elevation c

BIKE STORE 1 - SCALE 1:100 @ A0

Roof Plan

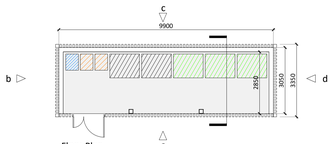

Floor Plan

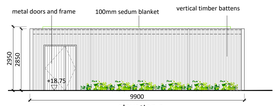

elevation a

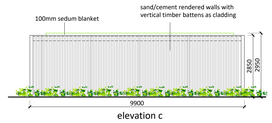

elevation c

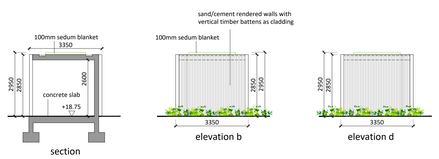

section

elevation b

elevation d

BIN STORE 1 - SCALE 1:100 @ A0

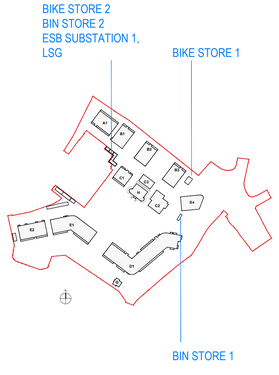

KEY PLAN

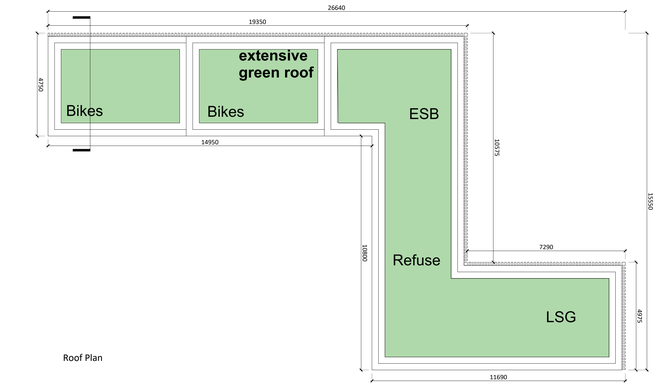

Roof Plan

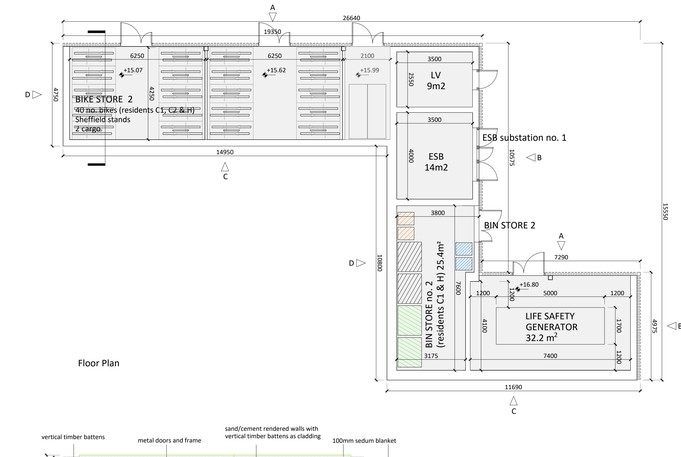

Floor Plan

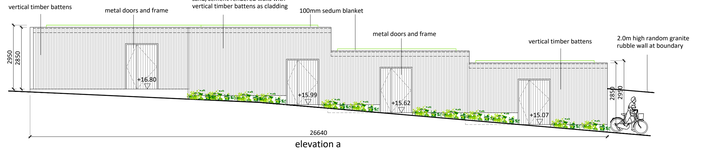

elevation a

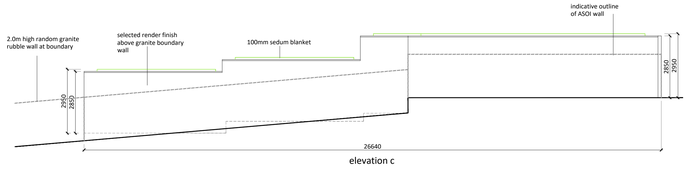

elevation c

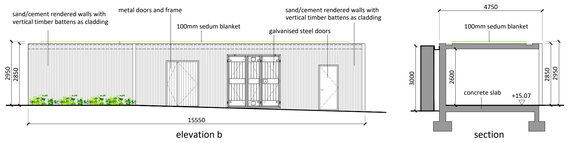

elevation b

section

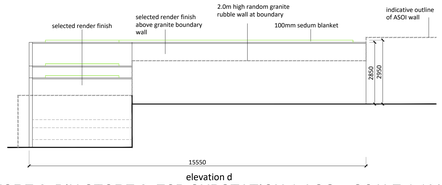

elevation d

BIKE STORE 2, BIN STORE 2, ESB SUBSTATION 1, LSG - SCALE 1:100 @ A0

Outbuildings- Proposed Plans, elevations and sections - Sheet 1

Revision Description	Date	Rev. No.	Issued by

Any reference to fire safety design or performance is presented for coordination purposes only. Refer only to the granted Fire Safety Certificate, and fire consultant's information for fire safety design, specification and performance.

Figured dimensions only to be used. This drawing is copyright of O'Mahony Pike Architects Ltd. All information is shared as per approved use in accordance with ISO19650-2:2018, Table 5; Standard Codes for Suitability of Models and Documents and the BEP. If the 'Status' field is empty, this information has been shared at S0 - WIP.

o'mahony pike
architecture|urban design
email: info@omahonypike.com
tel: +353 1 202 7400
fax: +353 1 283 0822
www.omahonypike.com

Dublin
The Chapel
Mount St. Anne's
Milltown, Dublin 6
D06 XN52 Ireland

Cork
One South Mall
Cork City
Co. Cork
T12 CCN3 Ireland

Project Code:	1706G	**Scale @ A0:**	1/100
Project Lead:	JMP	**Date Printed:**	23-01-2026
Drawn By:	JMP	**Current Rev.:**	
Job No.:	1706G	**Status:**	
Purpose:	PLANNING APPLICATION		

Project: Proposed LRD
Location: Lands at 'St. Teresa's', Temple Hill, Temple Road, Monkstown, Blackrock, Co. Dublin
Client: Oval Target Limited

Drawing Title: Outbuildings- Proposed Plans, elevations and sections-Sheet 1
Drawing No.: 1706G-OMP-ZZ-00-DR-A-5100

Source File: 1706G-OMP-ZZ-00-DR-A-5100.DWG